PLEASE NOTE THE MAXIMUM DISTANCE BETWEEN
ENTRY PANEL AND FURTHEST MONITOR CANNOT EXCEED

150M MAX USING VCM2D + VCM/1D OR
130M MAX USING CAT5 + 2 CORES @1.0MMSQ

PLEASE NOTE THE MAXIMUM AMOUNT OF CABLE USED
ON THIS INSTALLATION MUST NOT EXCEED

600M MAX USING VCM2D + VCM/1D OR
400M MAX USING CAT5 + 2 CORES @1.0MMSQ

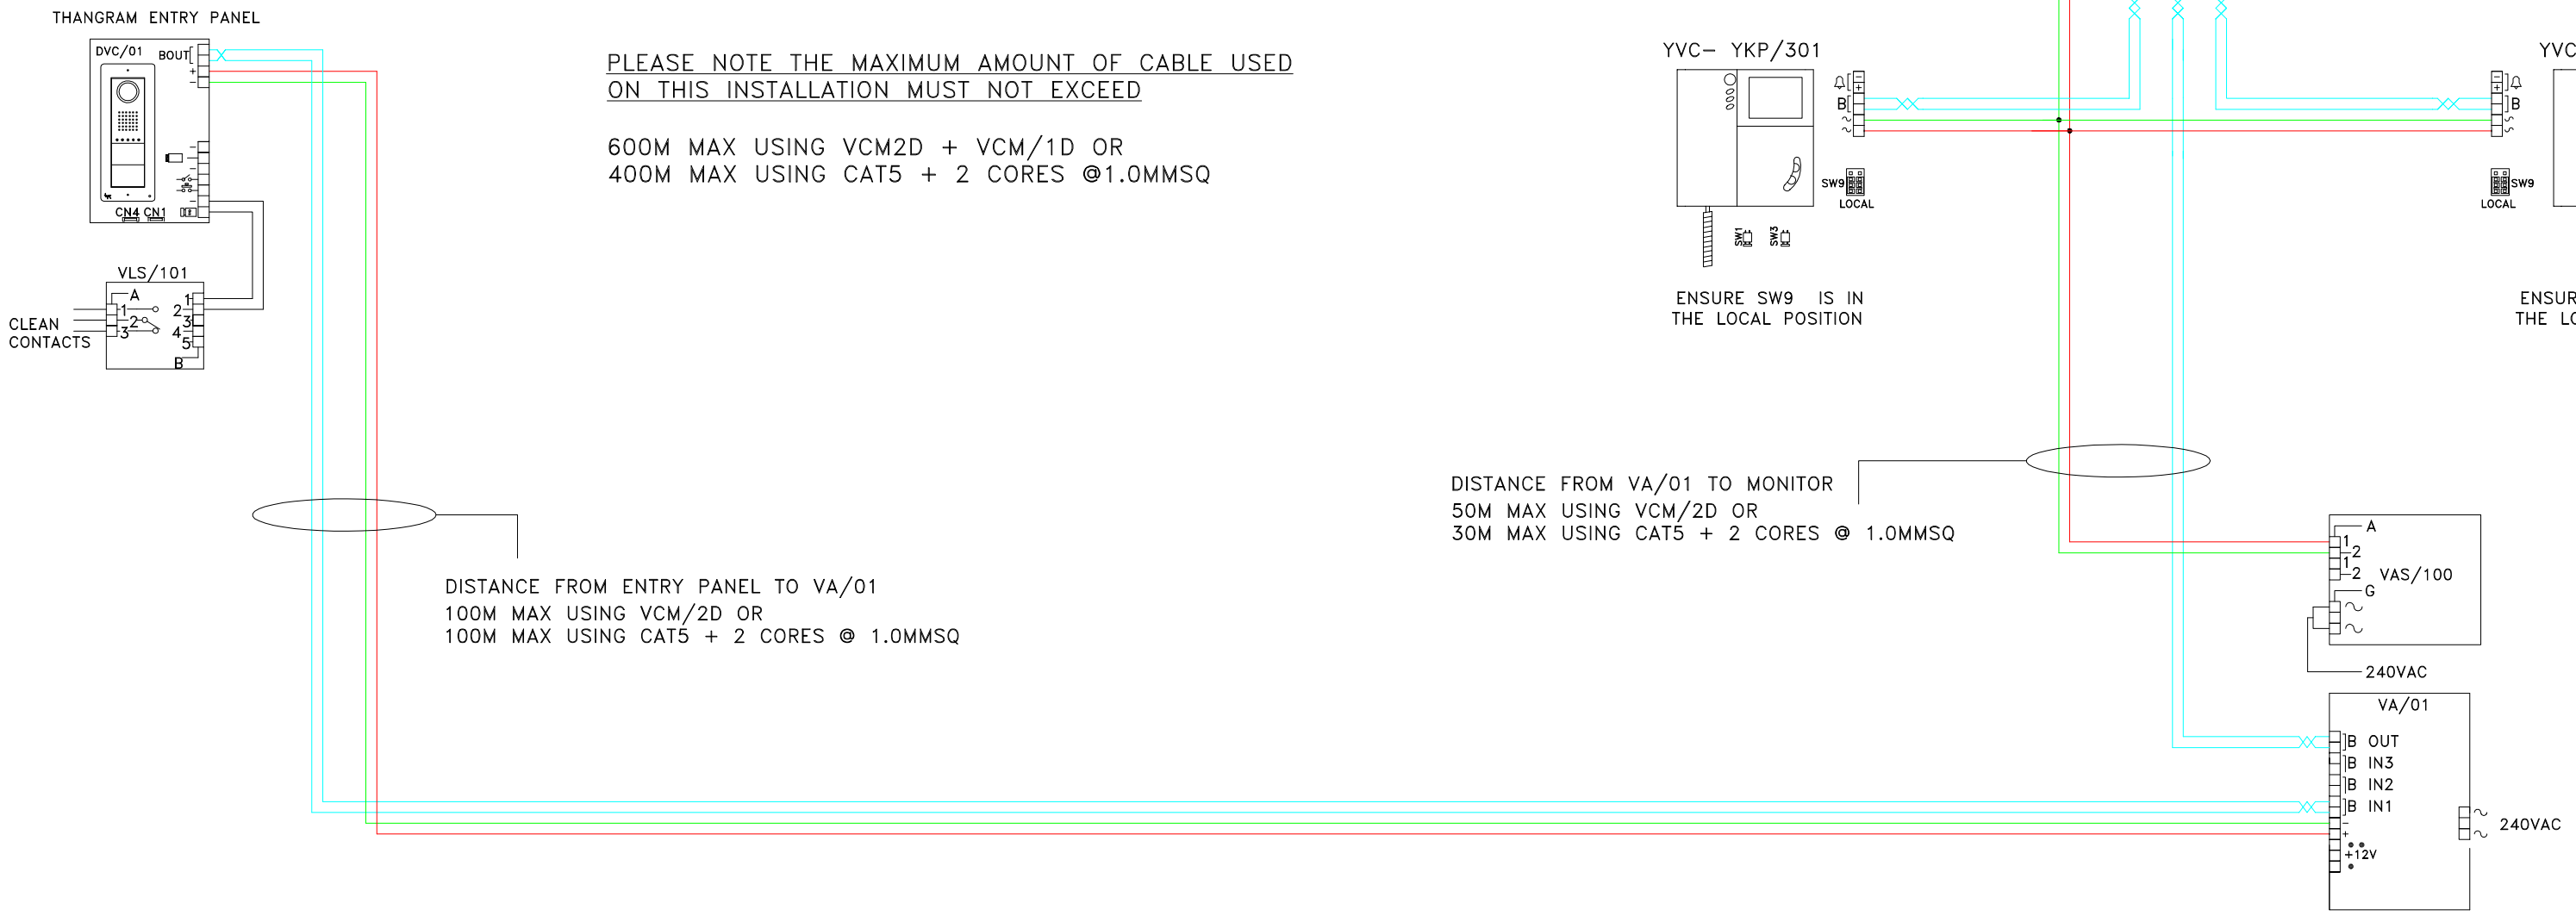

BPT (UK) LTD. HERTS. ENGLAND	PREPARED FOR INSTALLER INFORMATION	DATE: 20/08/10	DRAWN: IW
		REVISED:	
DRAWING TITLE:		DRAWING No: K–1J1Y3C	