1. IT IS VITAL THAT THE CLOSING RESISTANCES SHOWN ON THE DRAWING AS 56R & 120R ARE CONNECTED AS INDICATED.

2 THE TWISTED PAIRS MUST NOT BE UNTWISTED TO SIMPLIFY INSERTION INTO TERMINALS,, KEEP THEM TWISTED TOGETHER ALL THE WAY INTO THE TERMINALS

120 Ohm — END OF DATE LINE TERMINATION

56 Ohm — END OF VIDEO LINE TERMINATION

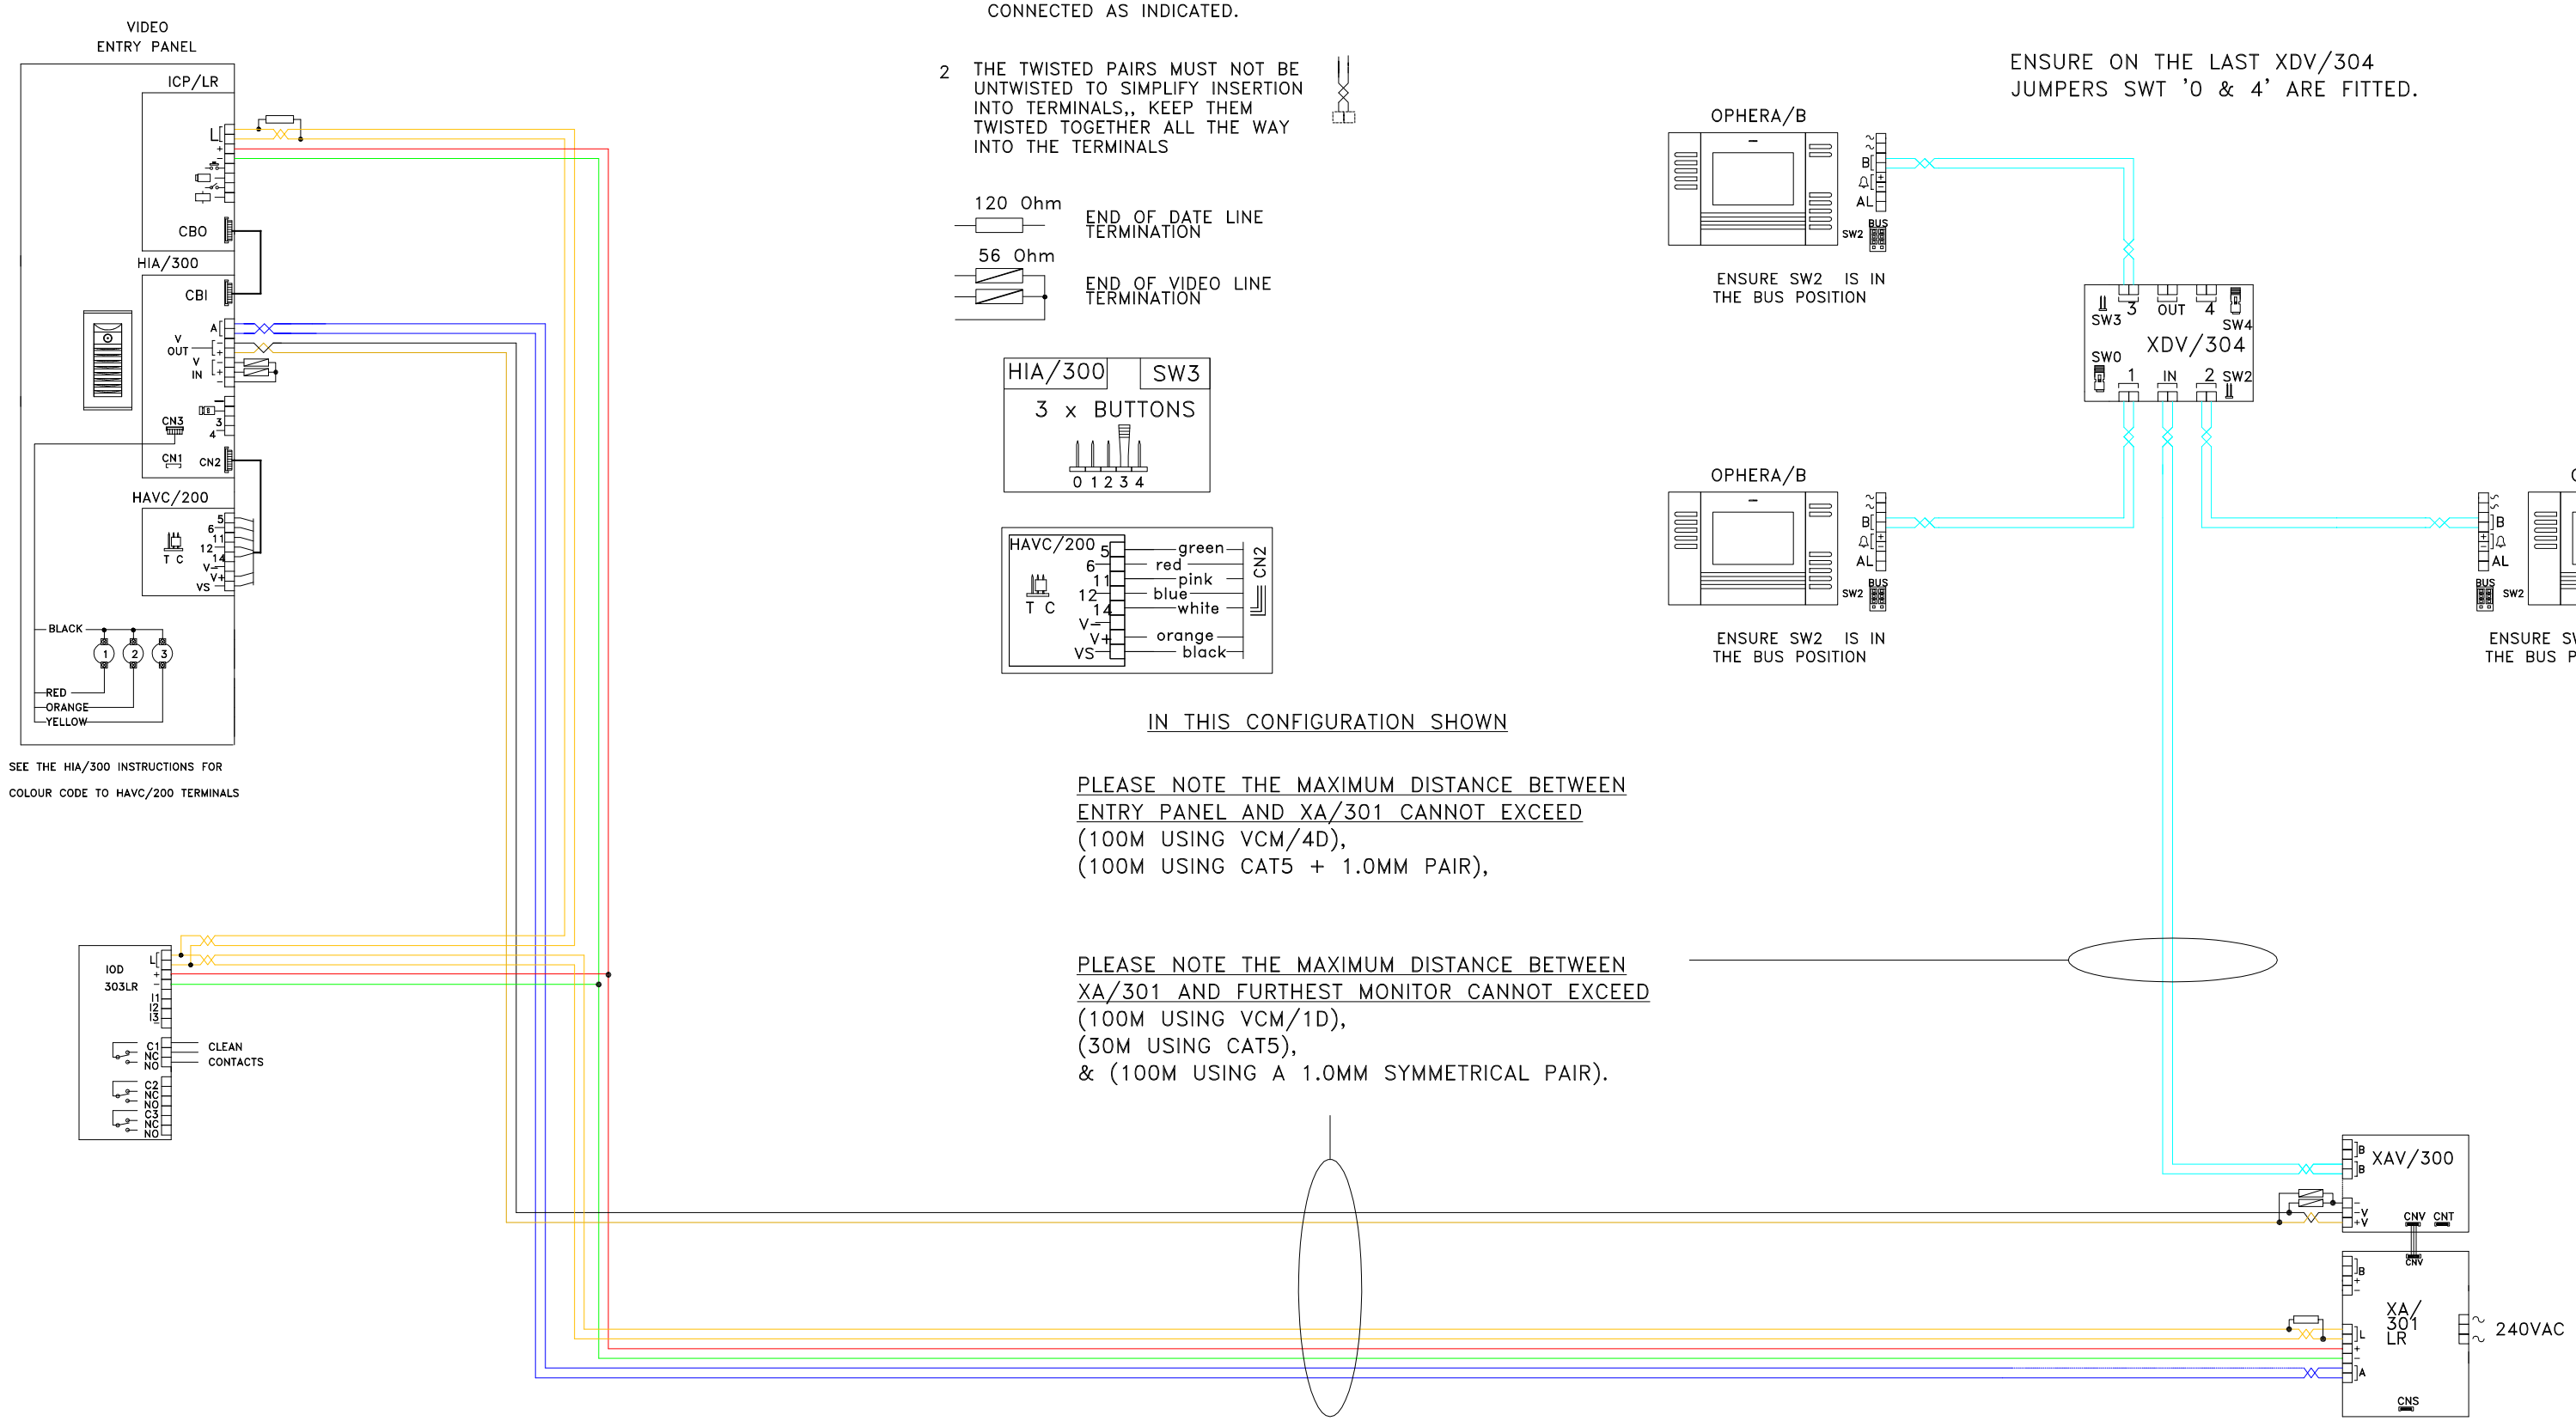

IN THIS CONFIGURATION SHOWN

PLEASE NOTE THE MAXIMUM DISTANCE BETWEEN
ENTRY PANEL AND XA/301 CANNOT EXCEED
(100M USING VCM/4D),
(100M USING CAT5 + 1.0MM PAIR),

PLEASE NOTE THE MAXIMUM DISTANCE BETWEEN
XA/301 AND FURTHEST MONITOR CANNOT EXCEED
(100M USING VCM/1D),
(30M USING CAT5),
& (100M USING A 1.0MM SYMMETRICAL PAIR).

BPT (UK) LTD. HERTS. ENGLAND	PREPARED FOR INSTALLER INFORMATION	DATE: 25/03/08	DRAWN:RC
		REVISED:	
DRAWING TITLE:	1 X 3 BUTTON TARGHA VIDEO ENTRY PANEL & 3 OPHERA MONITORS	DRAWING No: C-3T1P3C	